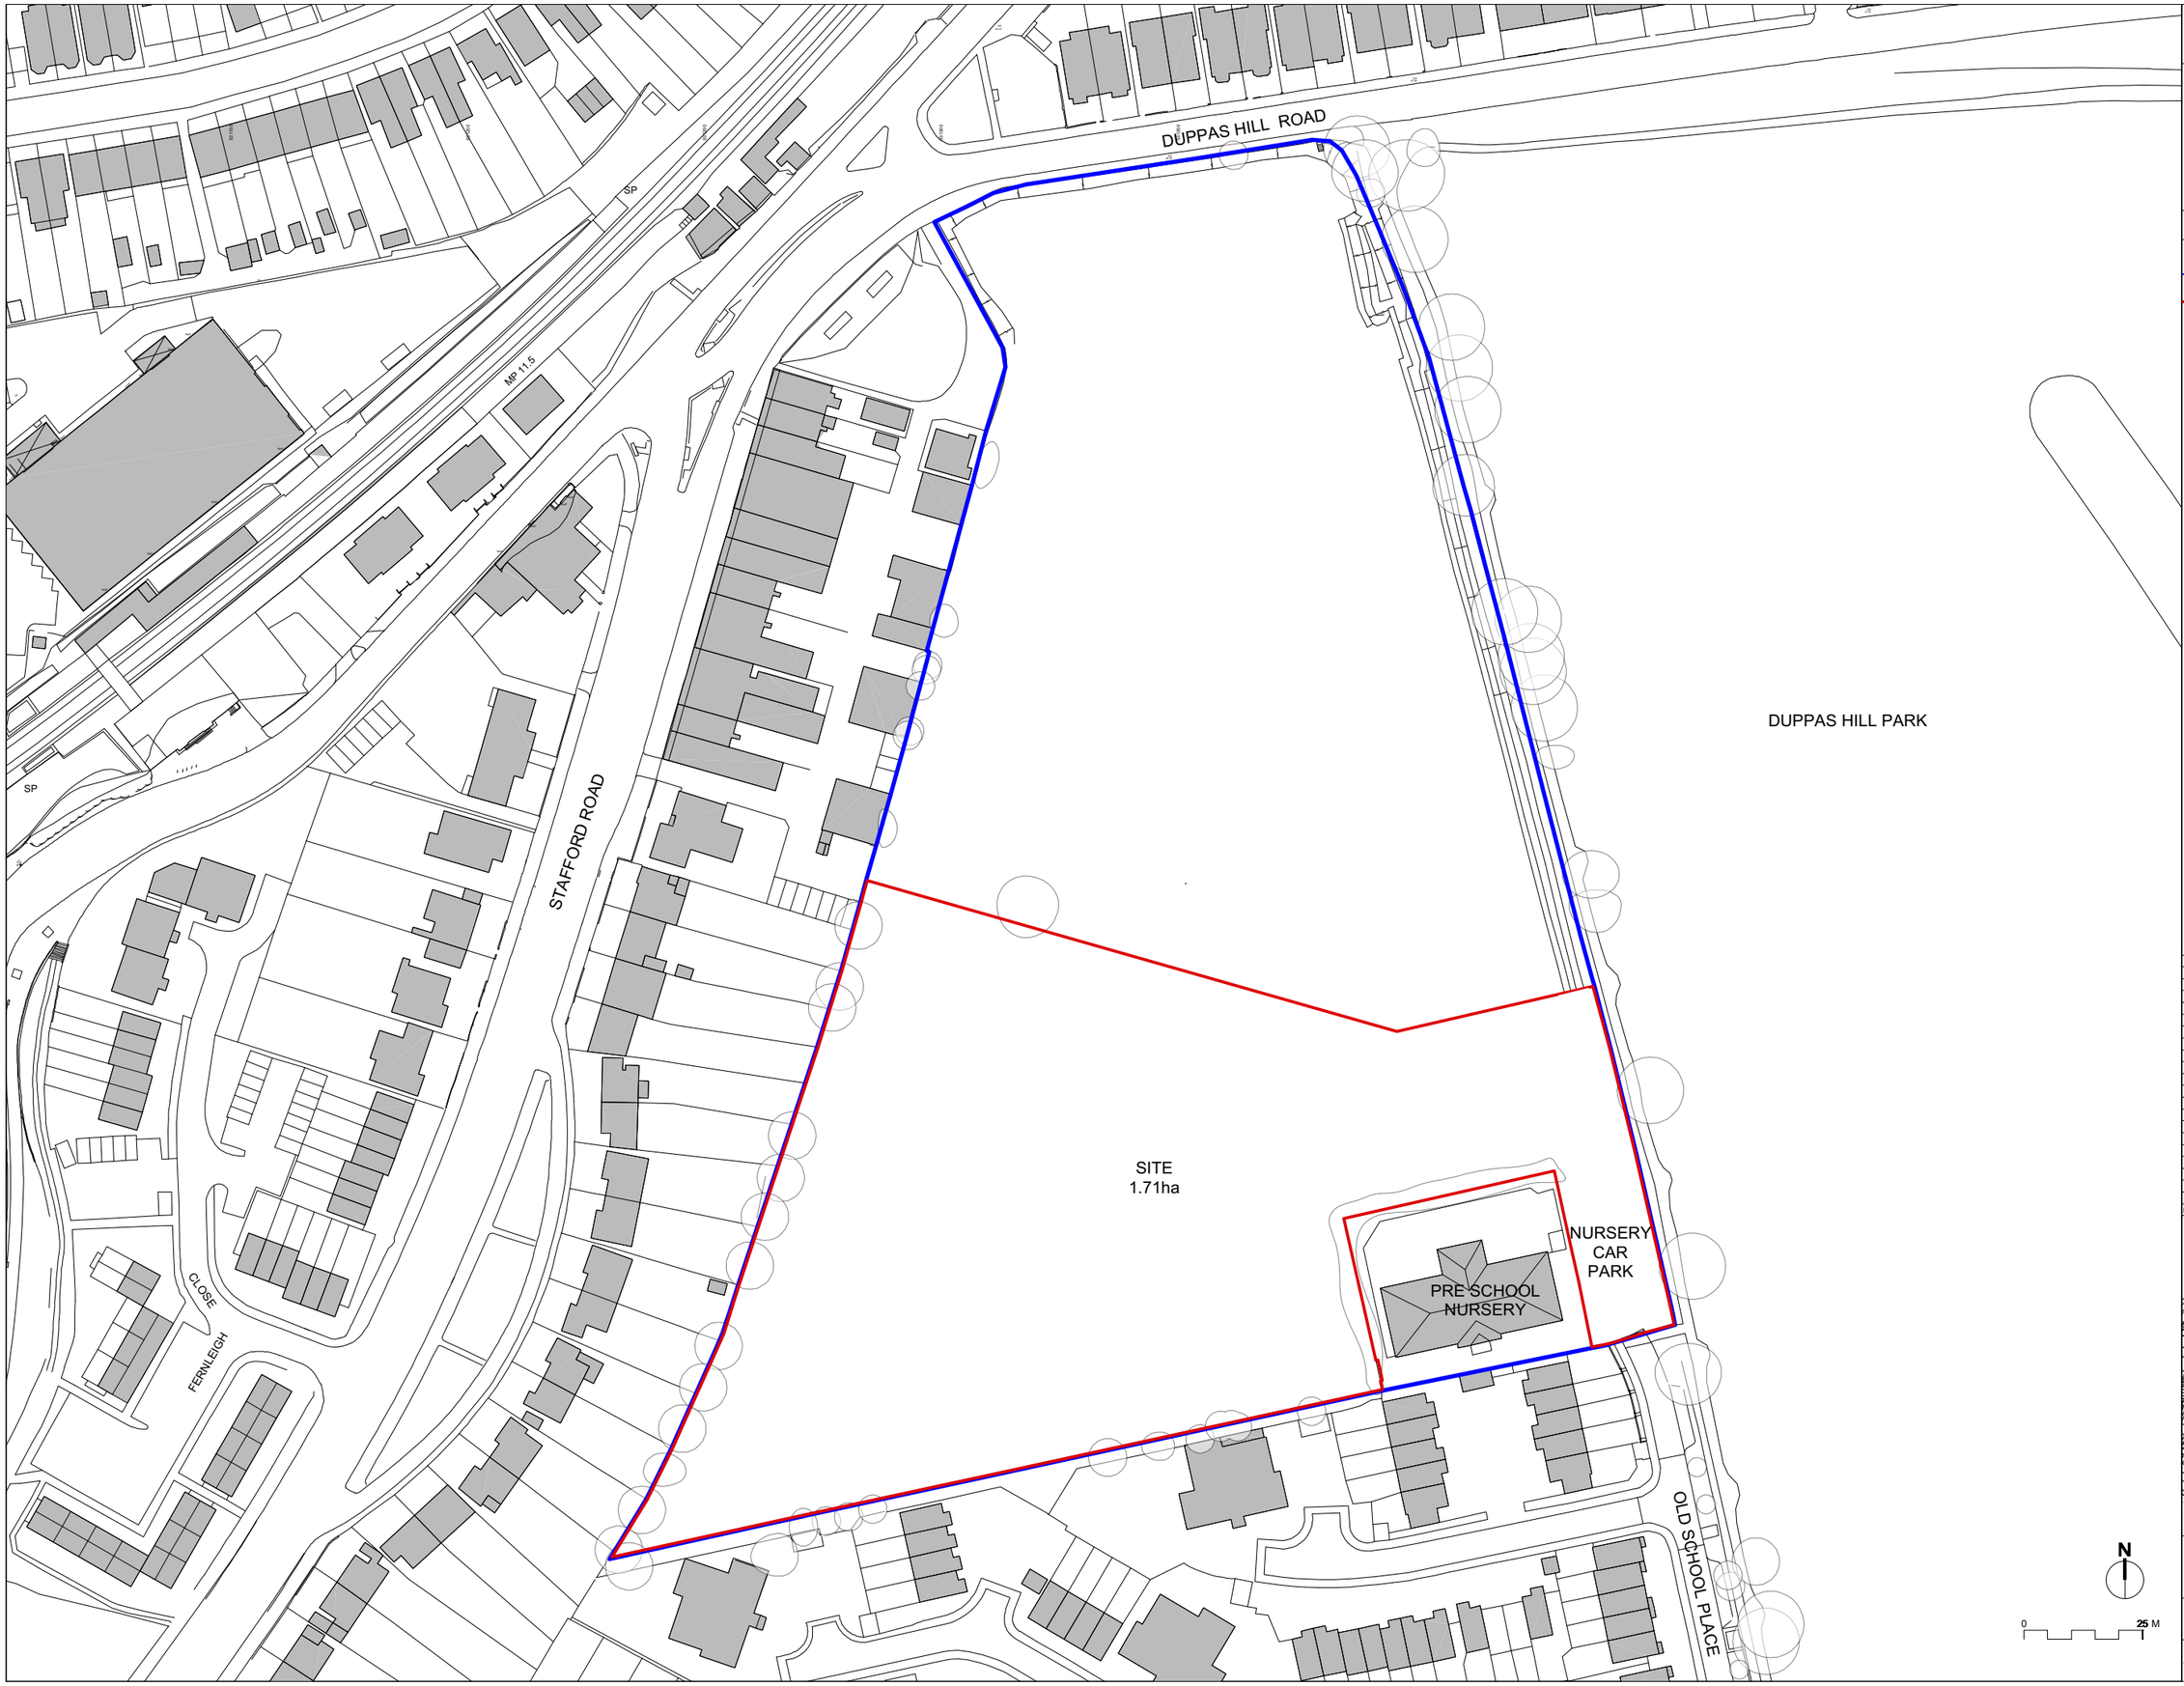

THIS DRAWING IS COPYRIGHT OF dRMM LIMITED.

DO NOT SCALE FROM THIS DRAWING. DRMM LIMITED TAKES NO RESPONSIBILITY FOR ANY DIMENSIONS OBTAINED BY MEASURING OR SCALING FROM THIS DRAWING FOR ANY PURPOSE INCLUDING CONSTRUCTION. IF DIMENSIONS ARE NOT GIVEN ON A PARTICULAR ITEM IT IS THE RESPONSIBILITY OF THE RECIPIENT TO ASCERTAIN THE DIMENSION SPECIFICALLY FROM THE ARCHITECT OR BY SITE MEASUREMENT. THE SIZING OF ALL STRUCTURAL & SERVICE ELEMENTS MUST ALWAYS BE CHECKED AGAINST THE RELEVANT ENGINEERS' DRAWINGS. ANY OMISSIONS OR DISCREPANCIES BETWEEN DRAWING INFORMATION SHOULD BE BROUGHT TO THE ATTENTION OF THE CONTRACT ADMINISTRATOR.

ALL INTERNAL LAYOUTS ARE INDICATIVE ONLY. ALL THE FURNITURE SHOWN IS FOR ILLUSTRATION ONLY.

ALL DRAWINGS TO BE READ IN CONJUNCTION WITH RELEVANT SPECIFICATIONS AND RELEVANT CONSULTANT REPORTS / INFORMATION.

FOR CDP PACKAGES DRAWINGS REPRESENT DESIGN INTENT ONLY. DETAILED DESIGN RESPONSIBILITY LIES WITH SPECIALIST SUB-CONTRACTOR. FOR EXTENT OF CDP PACKAGES REFER TO SPECIFICATIONS.

FOR INFORMATION

NOTES:

SITE OWNERSHIP BOUNDARY

SITE BOUNDARY

REVISION NOTES

REV	DESCRIPTION	BY	CHK	QA	DATE
P01	FOR PLANNING	LB	--	--	24.04.19
P00	FOR PLANNING	BM	LB	--	10.04.19

dRMM
de Rijke Marsh Morgan Architects
Magdalen House
136 Tooley St
London SE1 2TU
T +44 20 7403 0777
E mail@drmm.co.uk

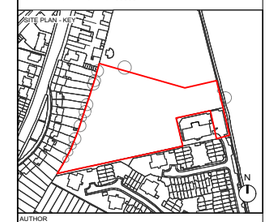

AUTHOR

dRMM ARCHITECTS

TITLE

EXISTING SITE LOCATION PLAN

PROJECT	SCALE	SIZE
HEATH CLARK, CROYDON	1:1250	A3

DRAWING No	REVISION
432-dRMM-ZZ-00-DR-SIT-A-1000	P01