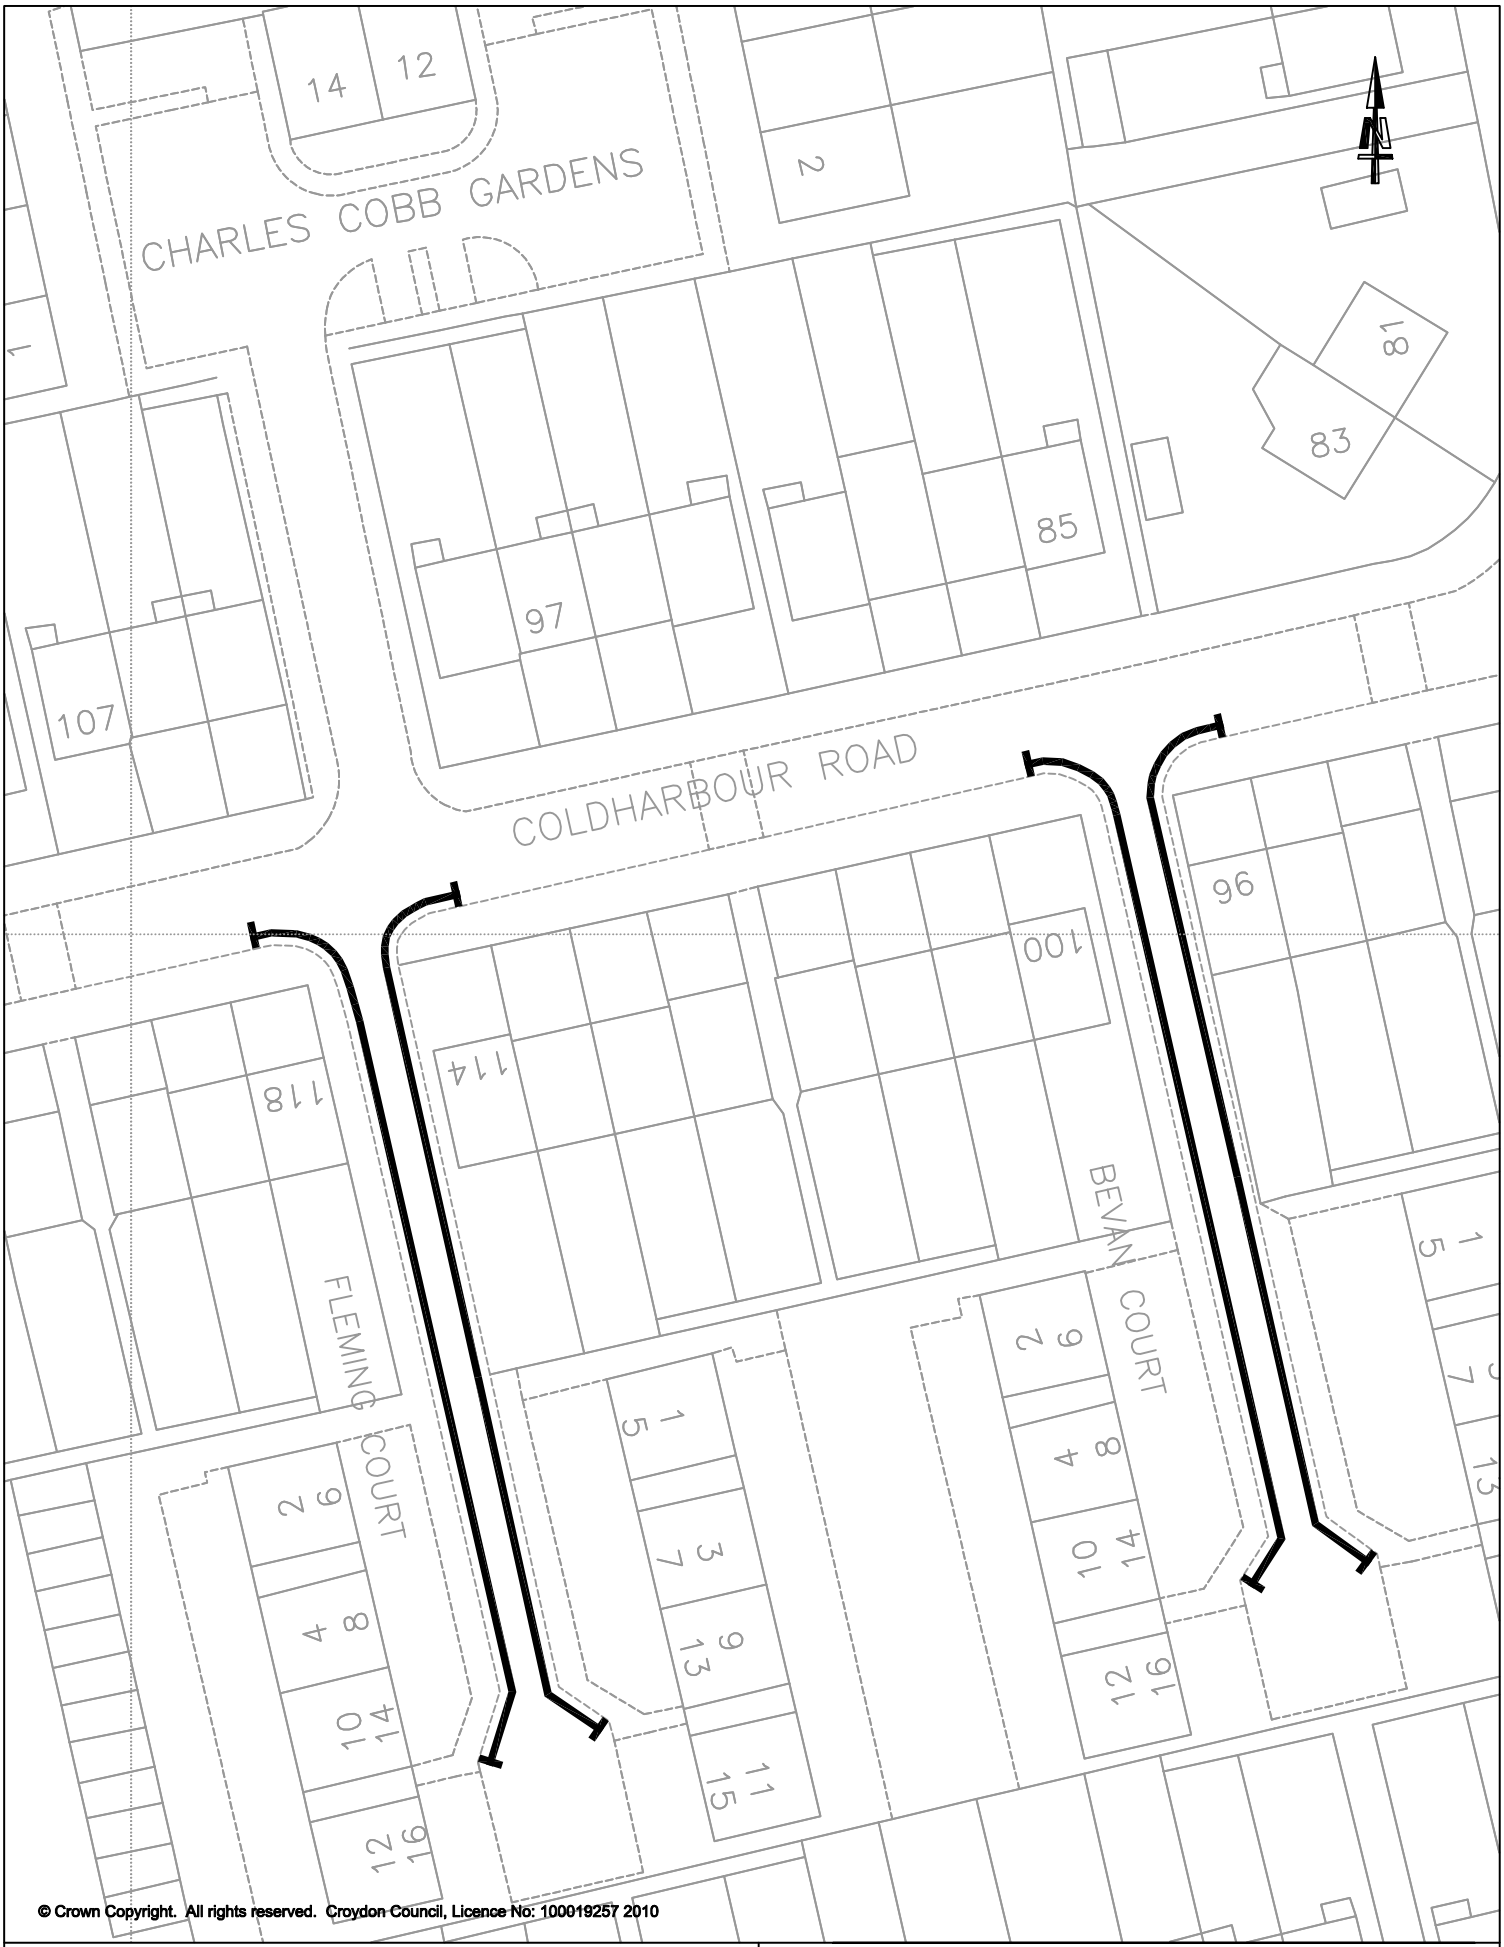

© Crown Copyright. All rights reserved. Croydon Council, Licence No: 100019257 2010

Proposed "At Any Time" Waiting Restriction

CROYDON COUNCIL

BEVAN COURT & FLEMING COURT

Proposed "At Any Time" Waiting Restrictions

PLACE DEPARTMENT
SHIFA MUSTAFA - EXECUTIVE DIRECTOR
BERNARD WEATHERILL HOUSE
CROYDON
CR0 1EA

HIGHWAY IMPROVEMENTS - PARKING DESIGN

Scale. 1:500	Drawn TOR	Checked DW	Rev. 00
Date. MARCH 2018		Drawing Ref. PD 359k	